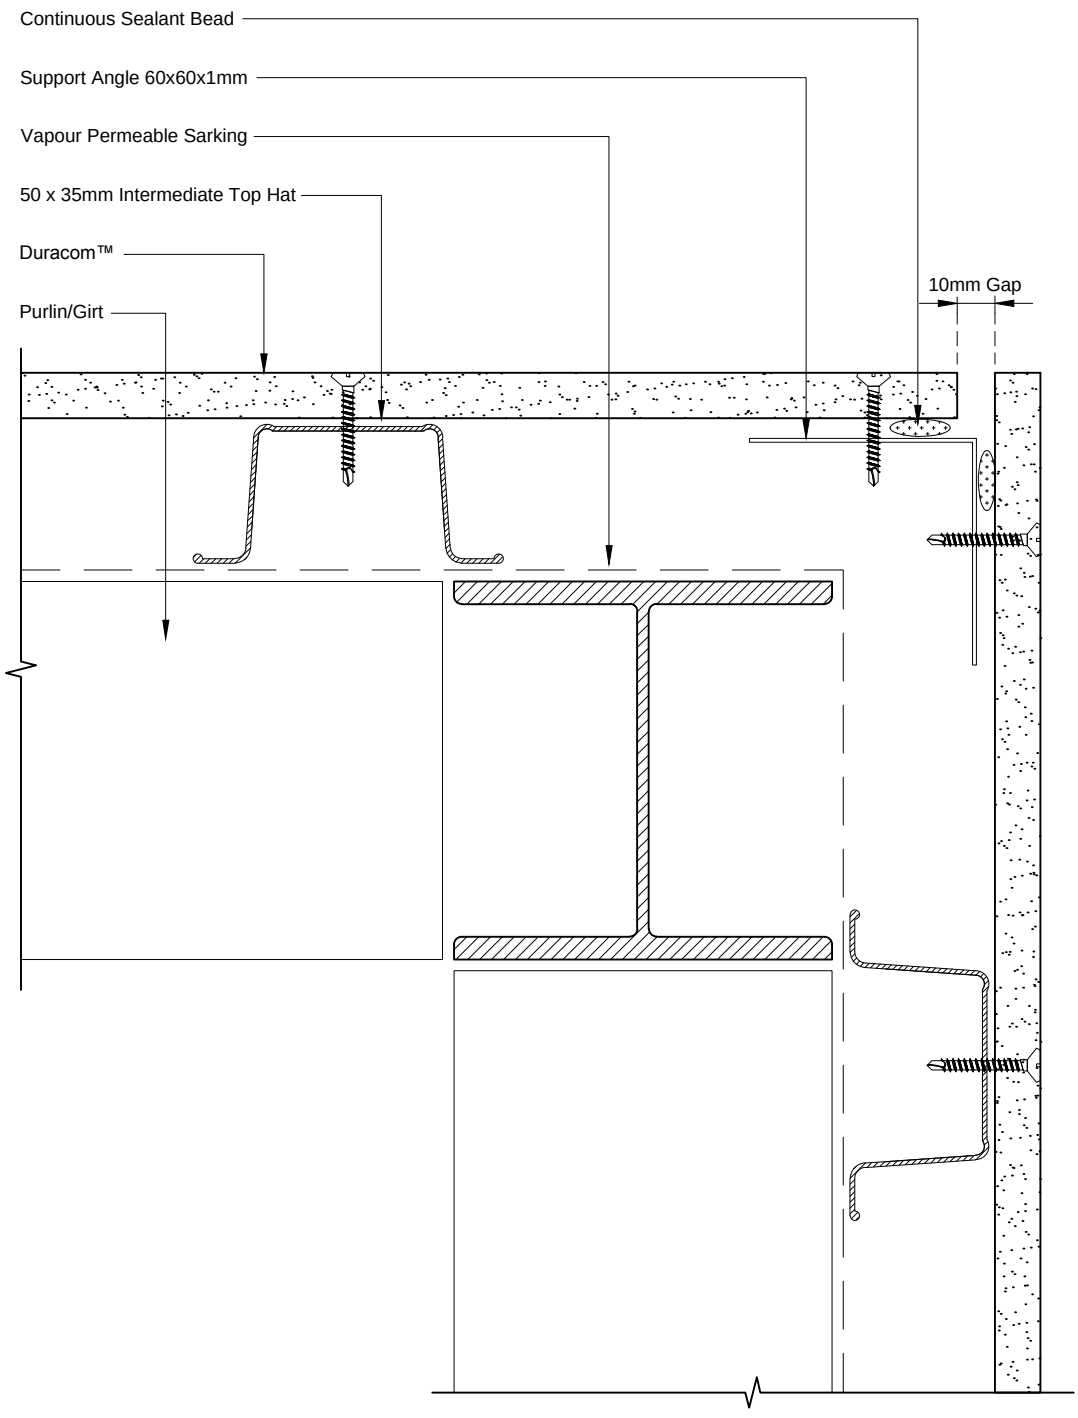

BGC Fibre Cement

Profile	Duracom™ Facade System	Date	June 2015
Detail	Square External Corner Detail	Scale	1:2
		Detail No.	