innova™
INNOVATIVE FACADE SYSTEMS

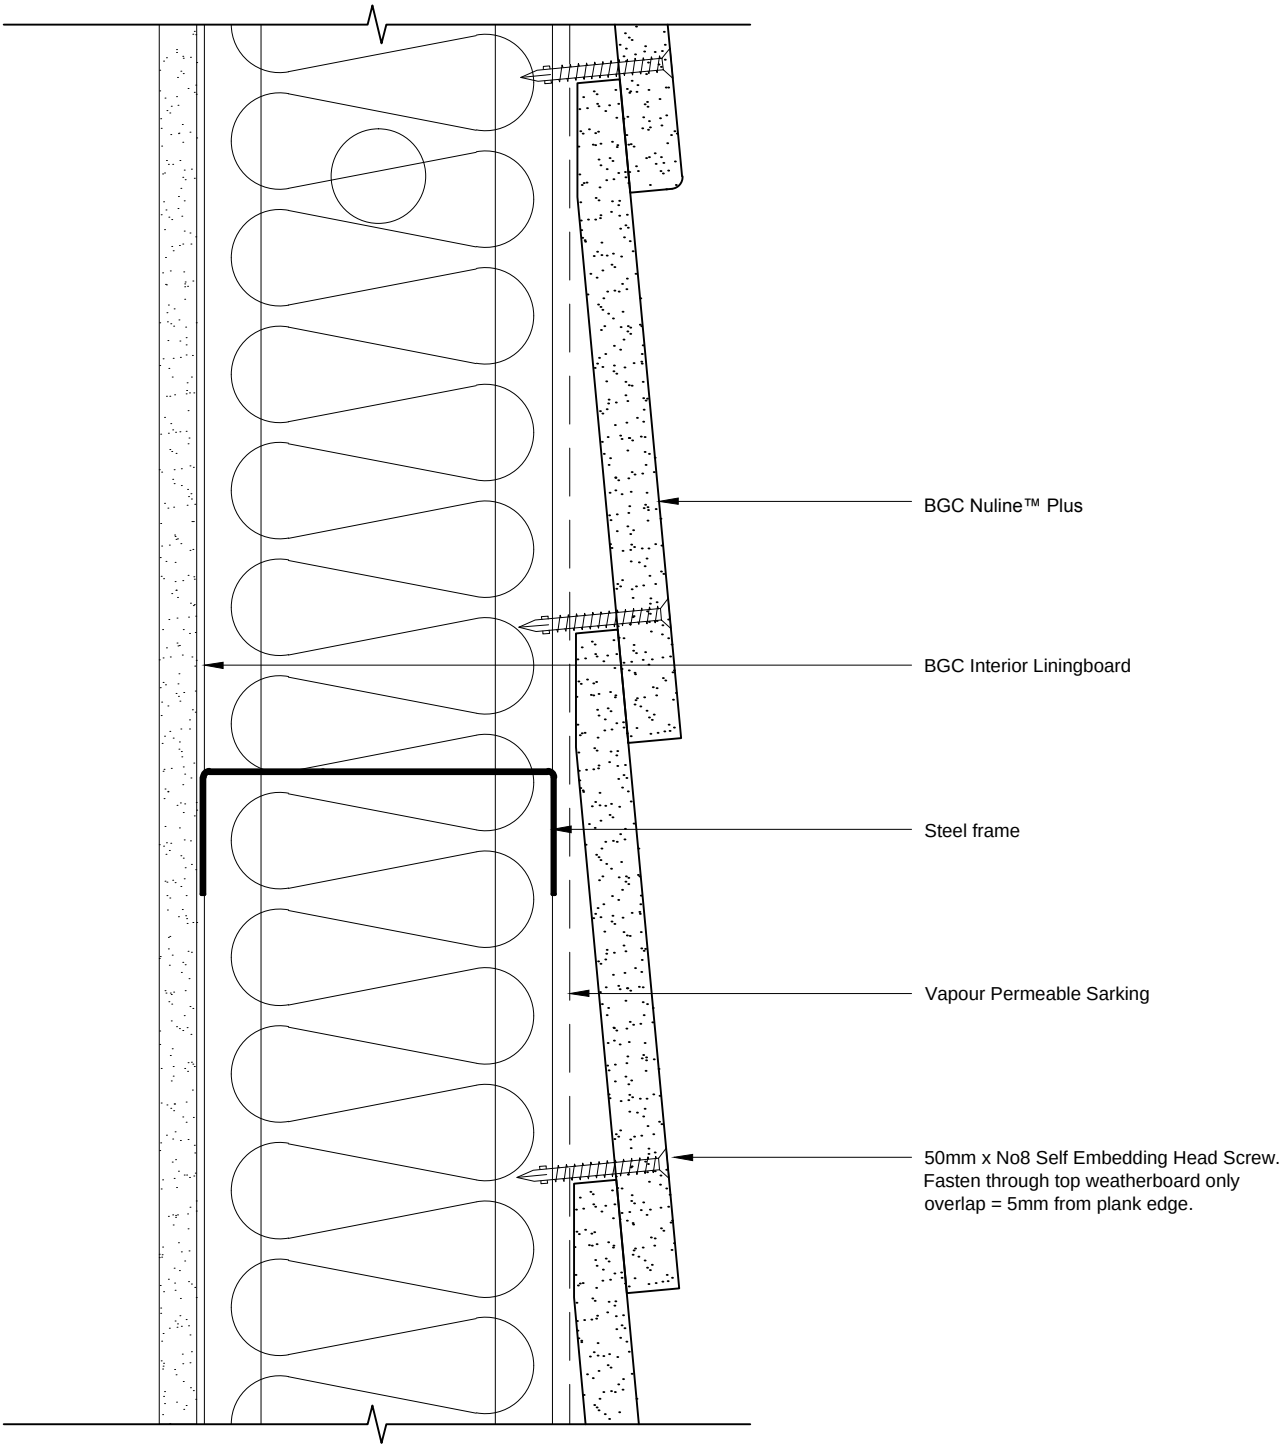

BGC Fibre Cement

Profile	NuLine™ Plus	Date	Jan 2013
Detail	Fastener Detail Steel Framing	Scale	1:2
		Detail No.	ANUL_007