innova™
INNOVATIVE FACADE SYSTEMS

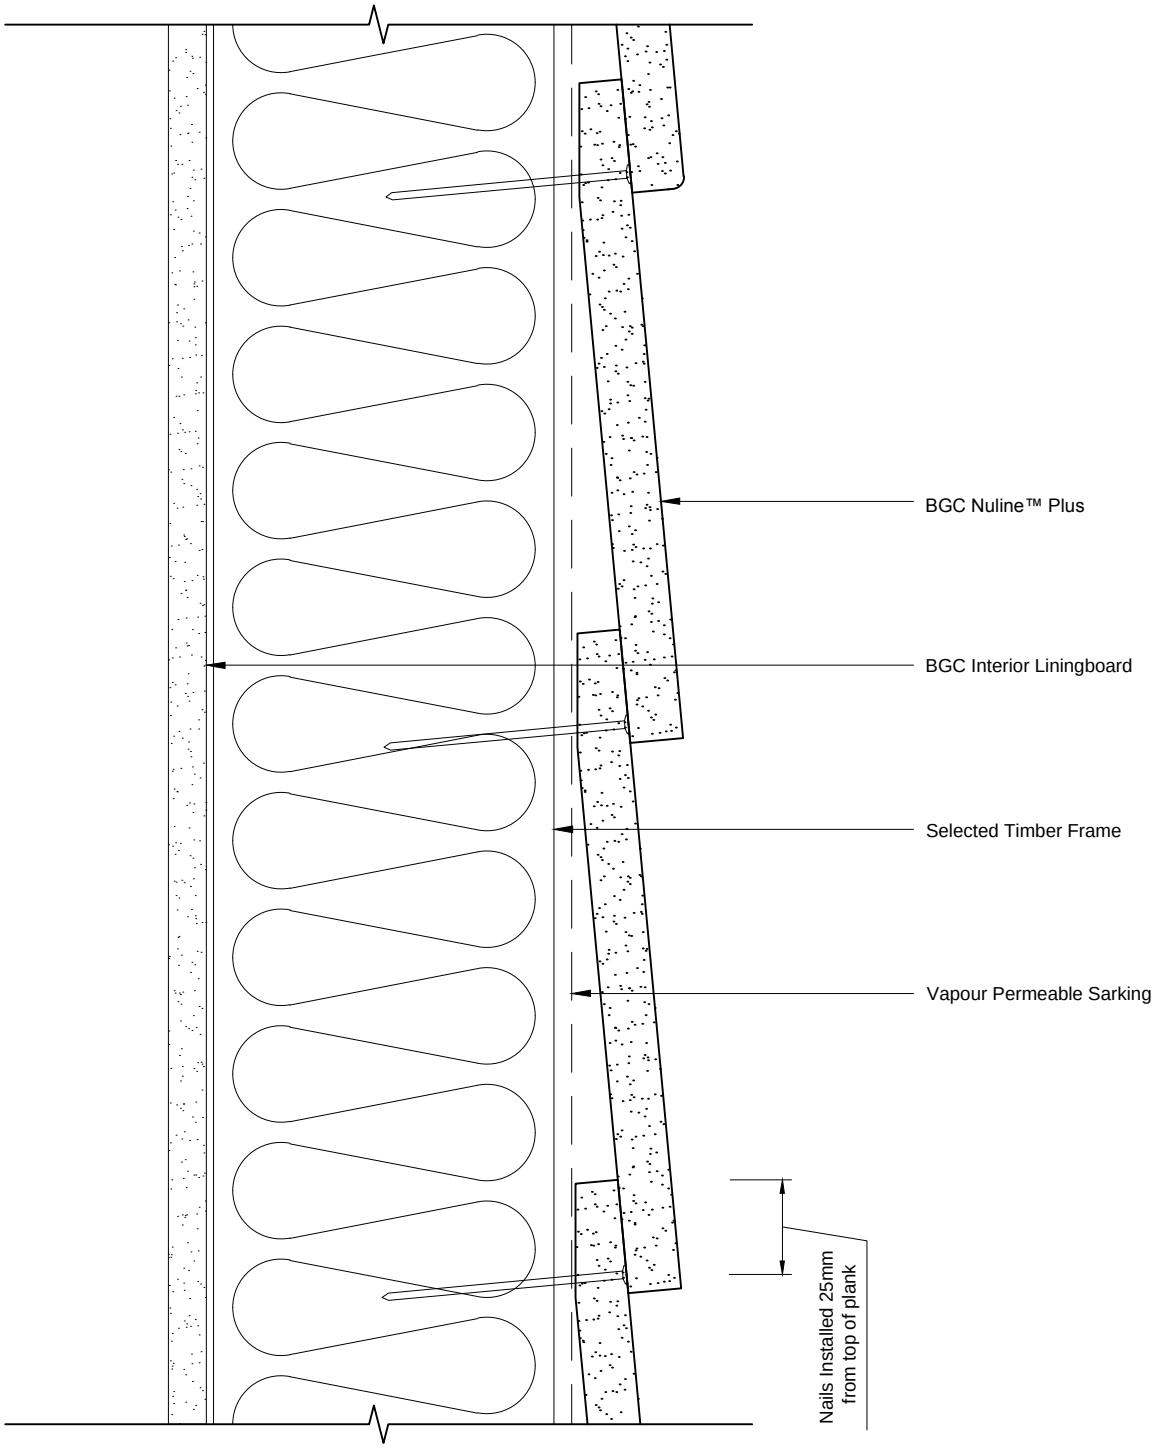

BGC Fibre Cement

Profile	NuLine™ Plus	Date	Jan 2013
Detail	Concealed Fixing	Scale	1:2
		Detail No.	ANUL_009