innova™
INNOVATIVE FACADE SYSTEMS

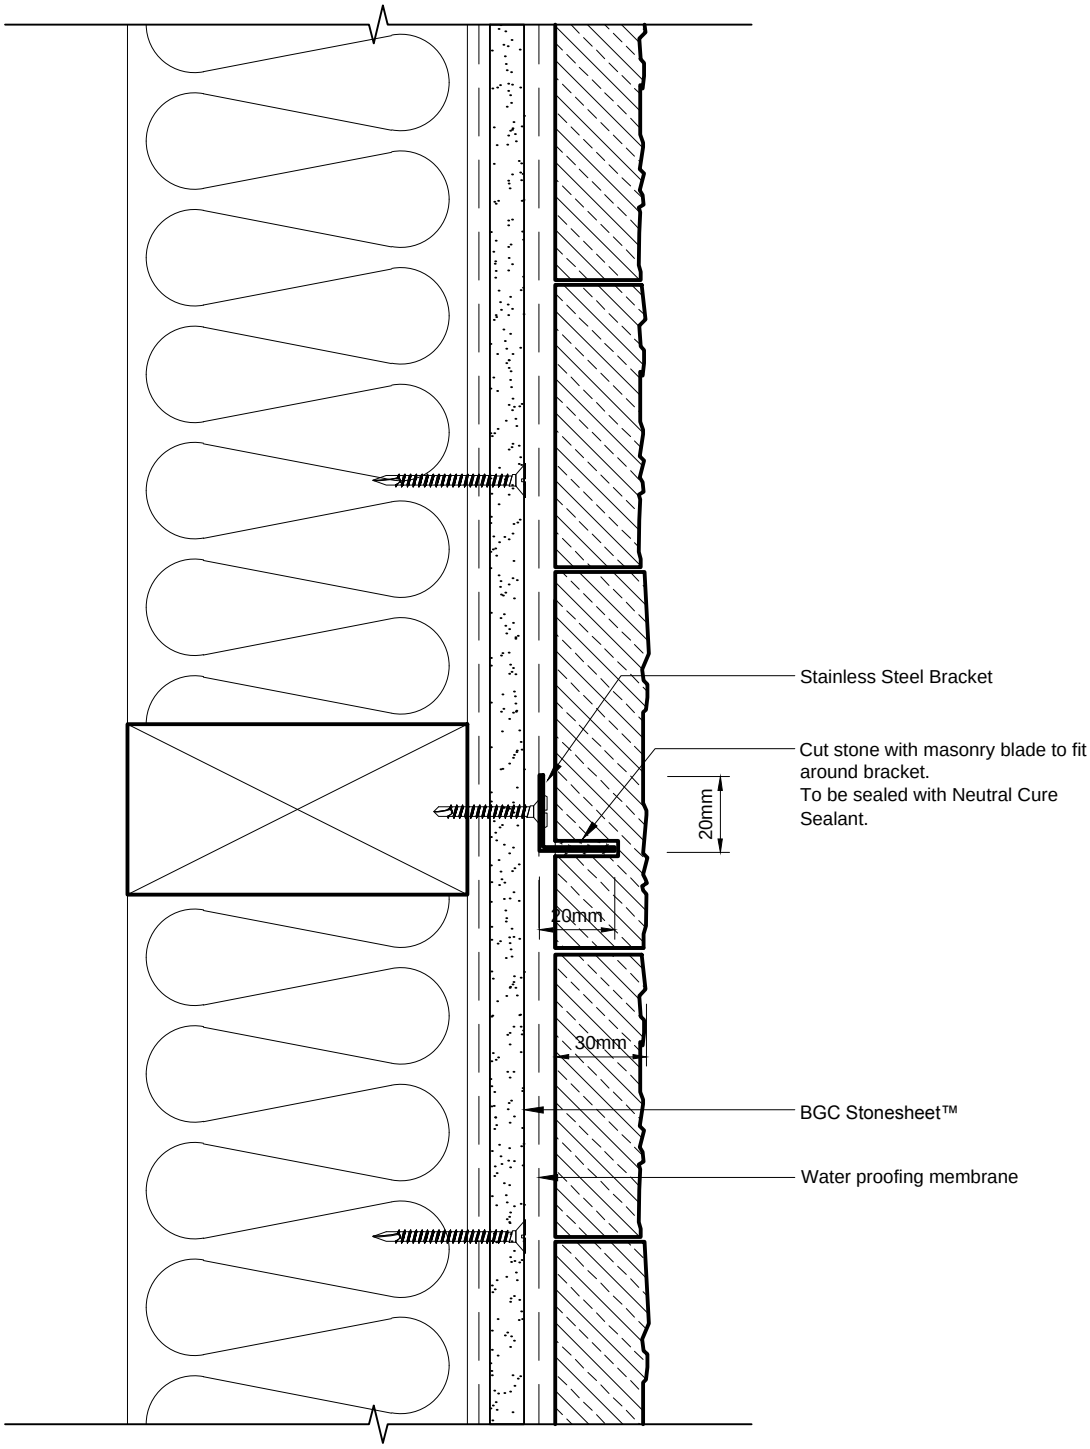

BGC Fibre Cement

Profile	Stonesheet™	Date	Jan 2013
Detail	Installation of Angle Bracket - Screw fixed to Stud	Scale	1:2
		Detail No.	ASTO_003