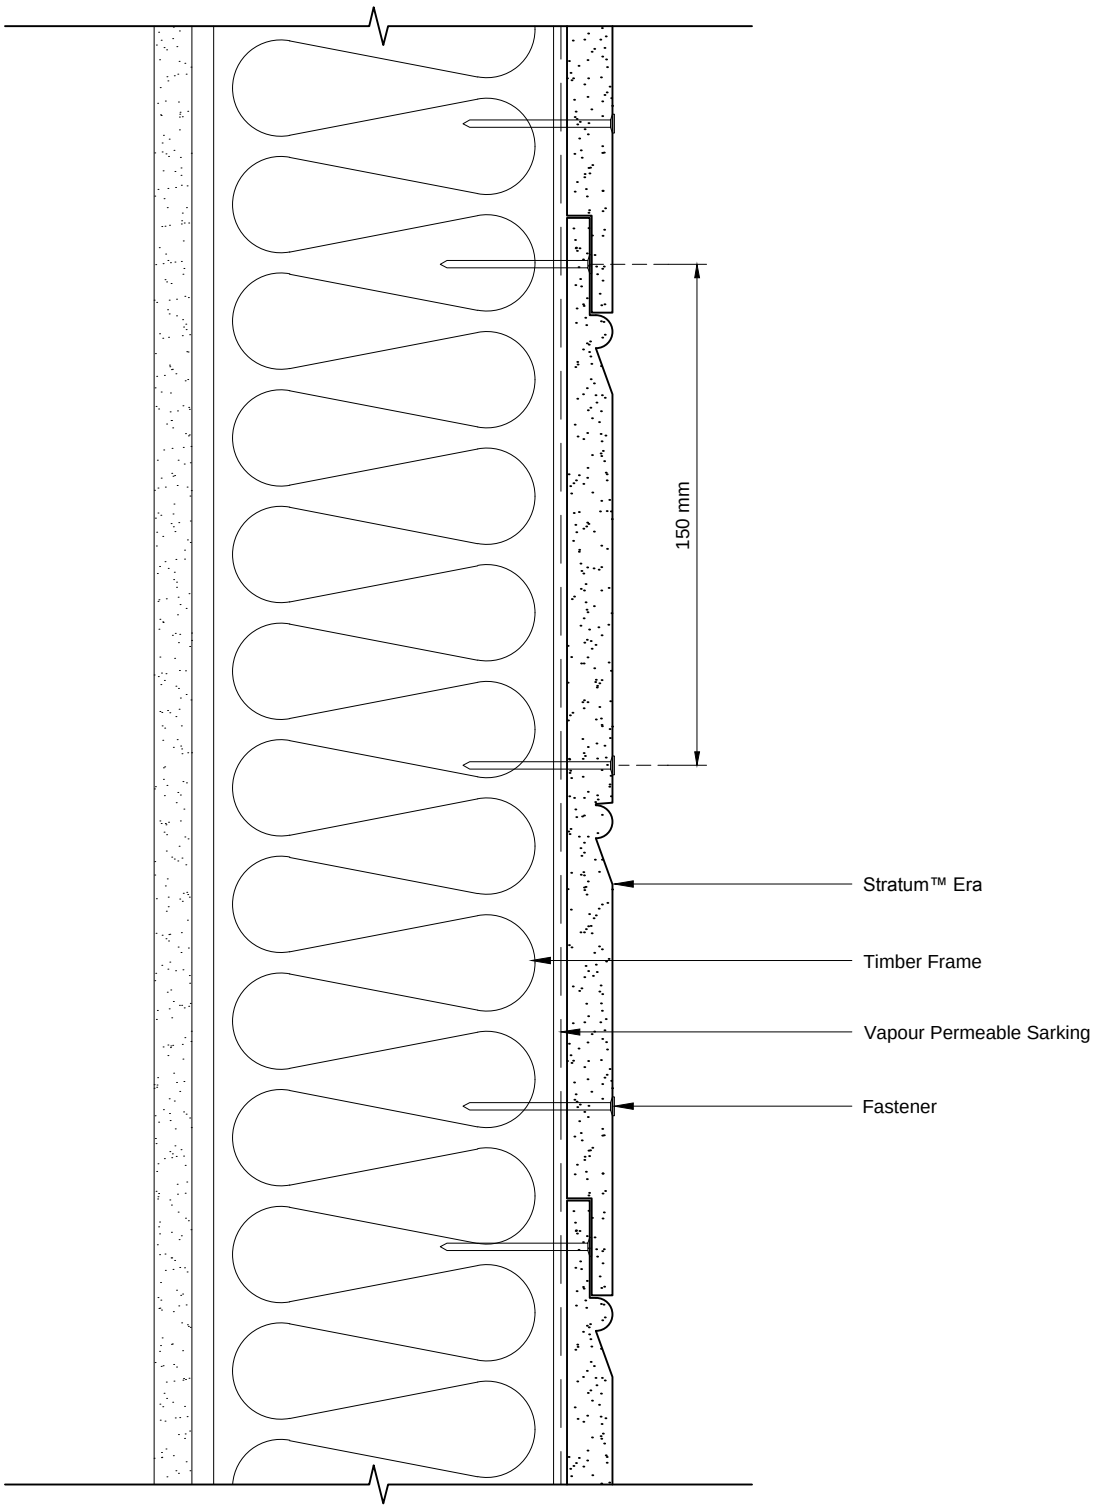

TIMBER FRAME / HAND NAILING
Use 40mm minimum class 3 fibre cement nails.

TIMBER FRAME / GUN NAILING
Use a minimum class 3 40mm long coil nail or 50mm Deckfast type D head 2.5mm face head.

BGC Fibre Cement

Profile	Stratum™ Era	Date	Mar 2015
Detail	Nail Fixing - Timber Frame	Scale	1:2
		Detail No.	ASTRE_002